- Dimensions are in millimeters, unless stated otherwise.
- Scaling of this drawing is not recommended.
- It is the recipients responsibility to print this document to the correct scale.
- All relevant drawings and specifications should be read in conjunction with this drawing.

Internal arrangement shown for illustrative purposes only.

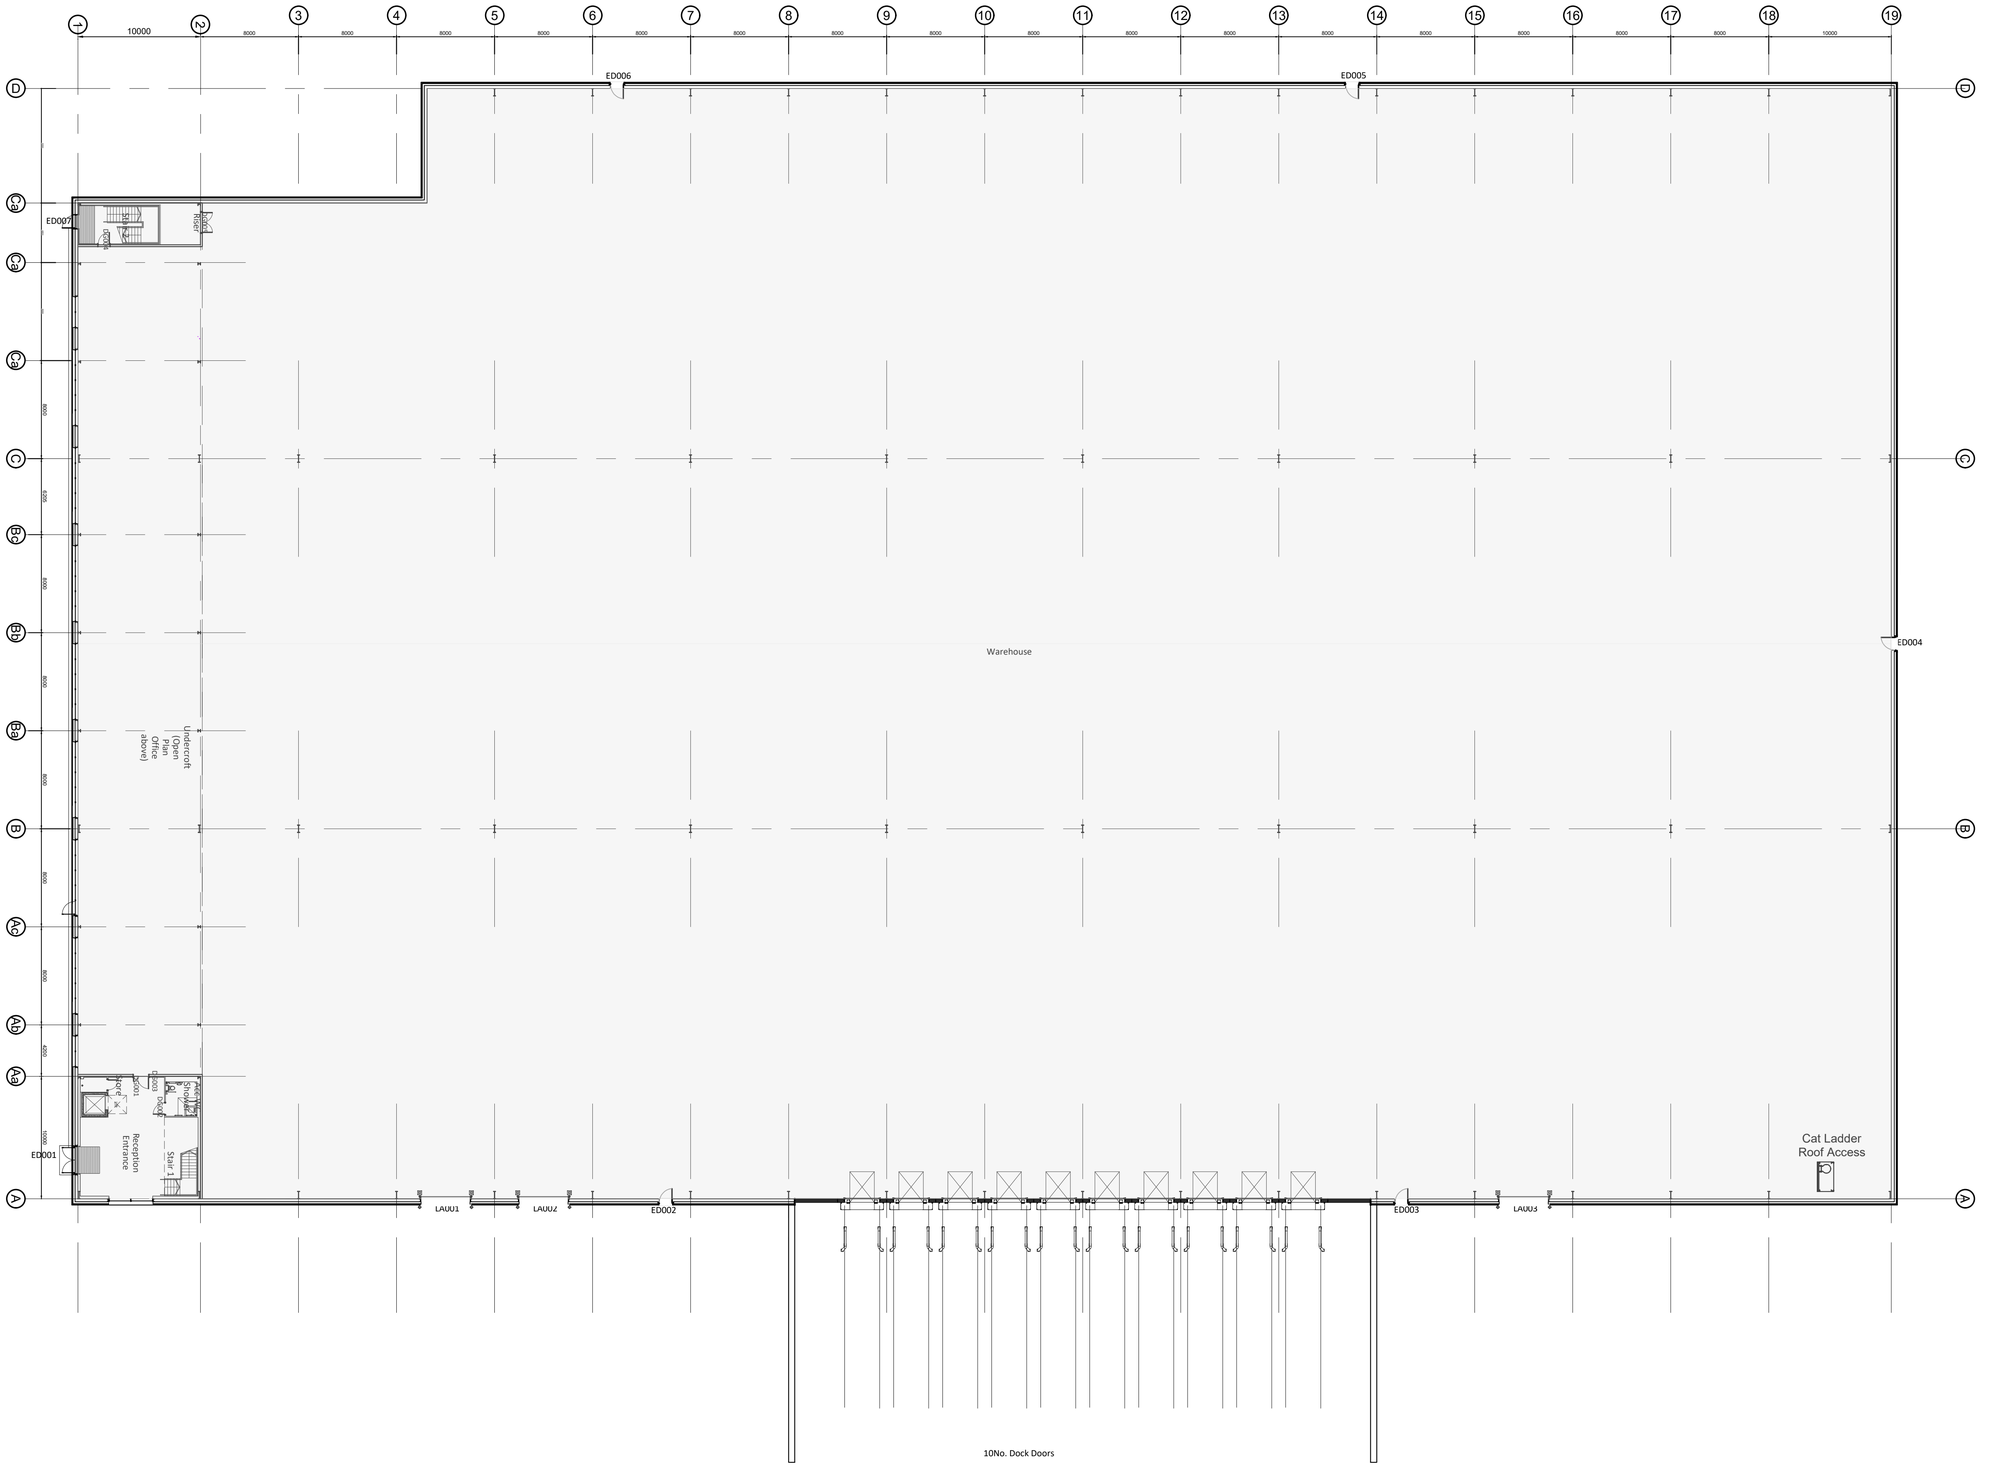

Ground Floor Plan
Scale 1:250

5m SCALE 1:250

rev	amendments	by	ckd	date
F	Annotation clarified.	MT	MT	03/05/22
E	2 No. Dock doors omitted	AMQ	MT	29/04/22

Weybridge Business Park, Weybridge

Unit 100 - Proposed Building Plan

BRIDGE

umc architects

Newark Beacon, Cafferata Way, Newark, Nottinghamshire NG24 2TN
o. +44 (0)1636 653027 e. info@umcarchitects.com

PLANNING

THIS DRAWING IS TO BE USED FOR THE STATED PURPOSE ONLY AND SHOULD NOT BE USED FOR ANY OTHER

RIBA PoW Stage:	2 - Concept Design
Document Suitability:	06
Drawn / Checked:	LAH / MT
Date:	02.02.22
Scale:	1:250 A1
UMC Project Number:	21490

Document Reference:	Drawing no:	Revision:
21490 - UMC - 0100 - ZZ - DR - A	1010	F